Phase 1 & 2 Town Hall Seating Map

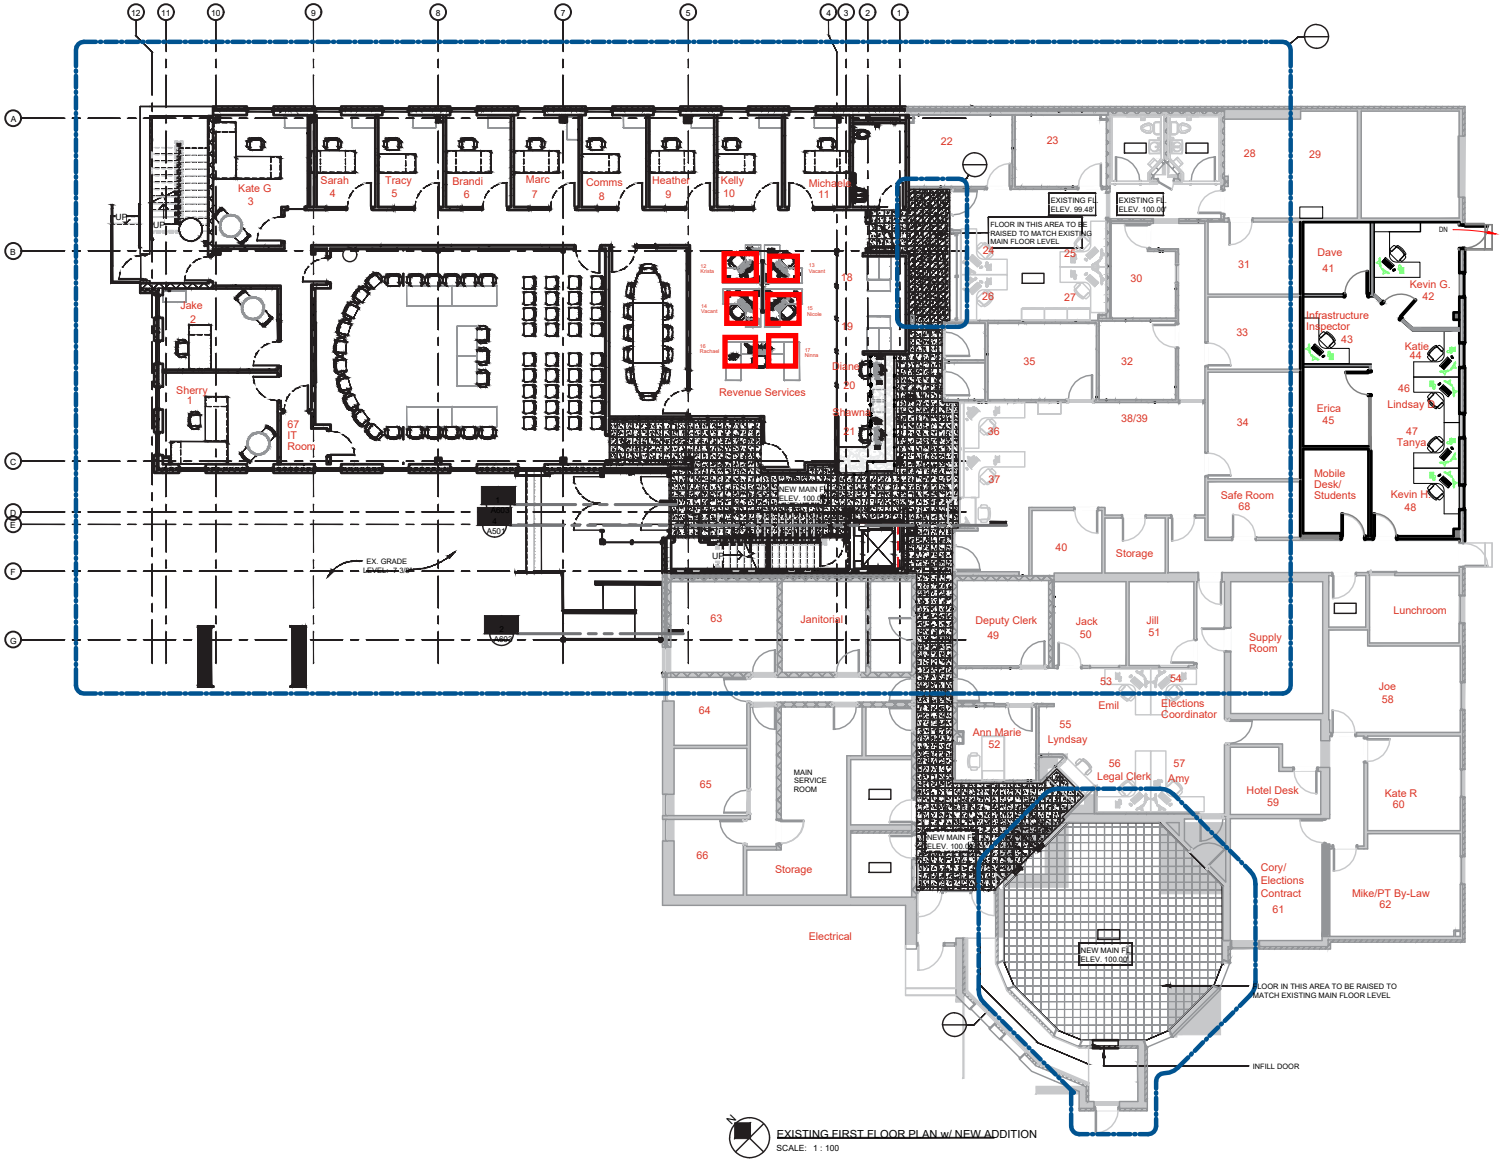

EXISTING FIRST FLOOR PLAN w/ NEW ADDITION
SCALE: 1 : 100

TOWN OF ESSEX

B.

3479